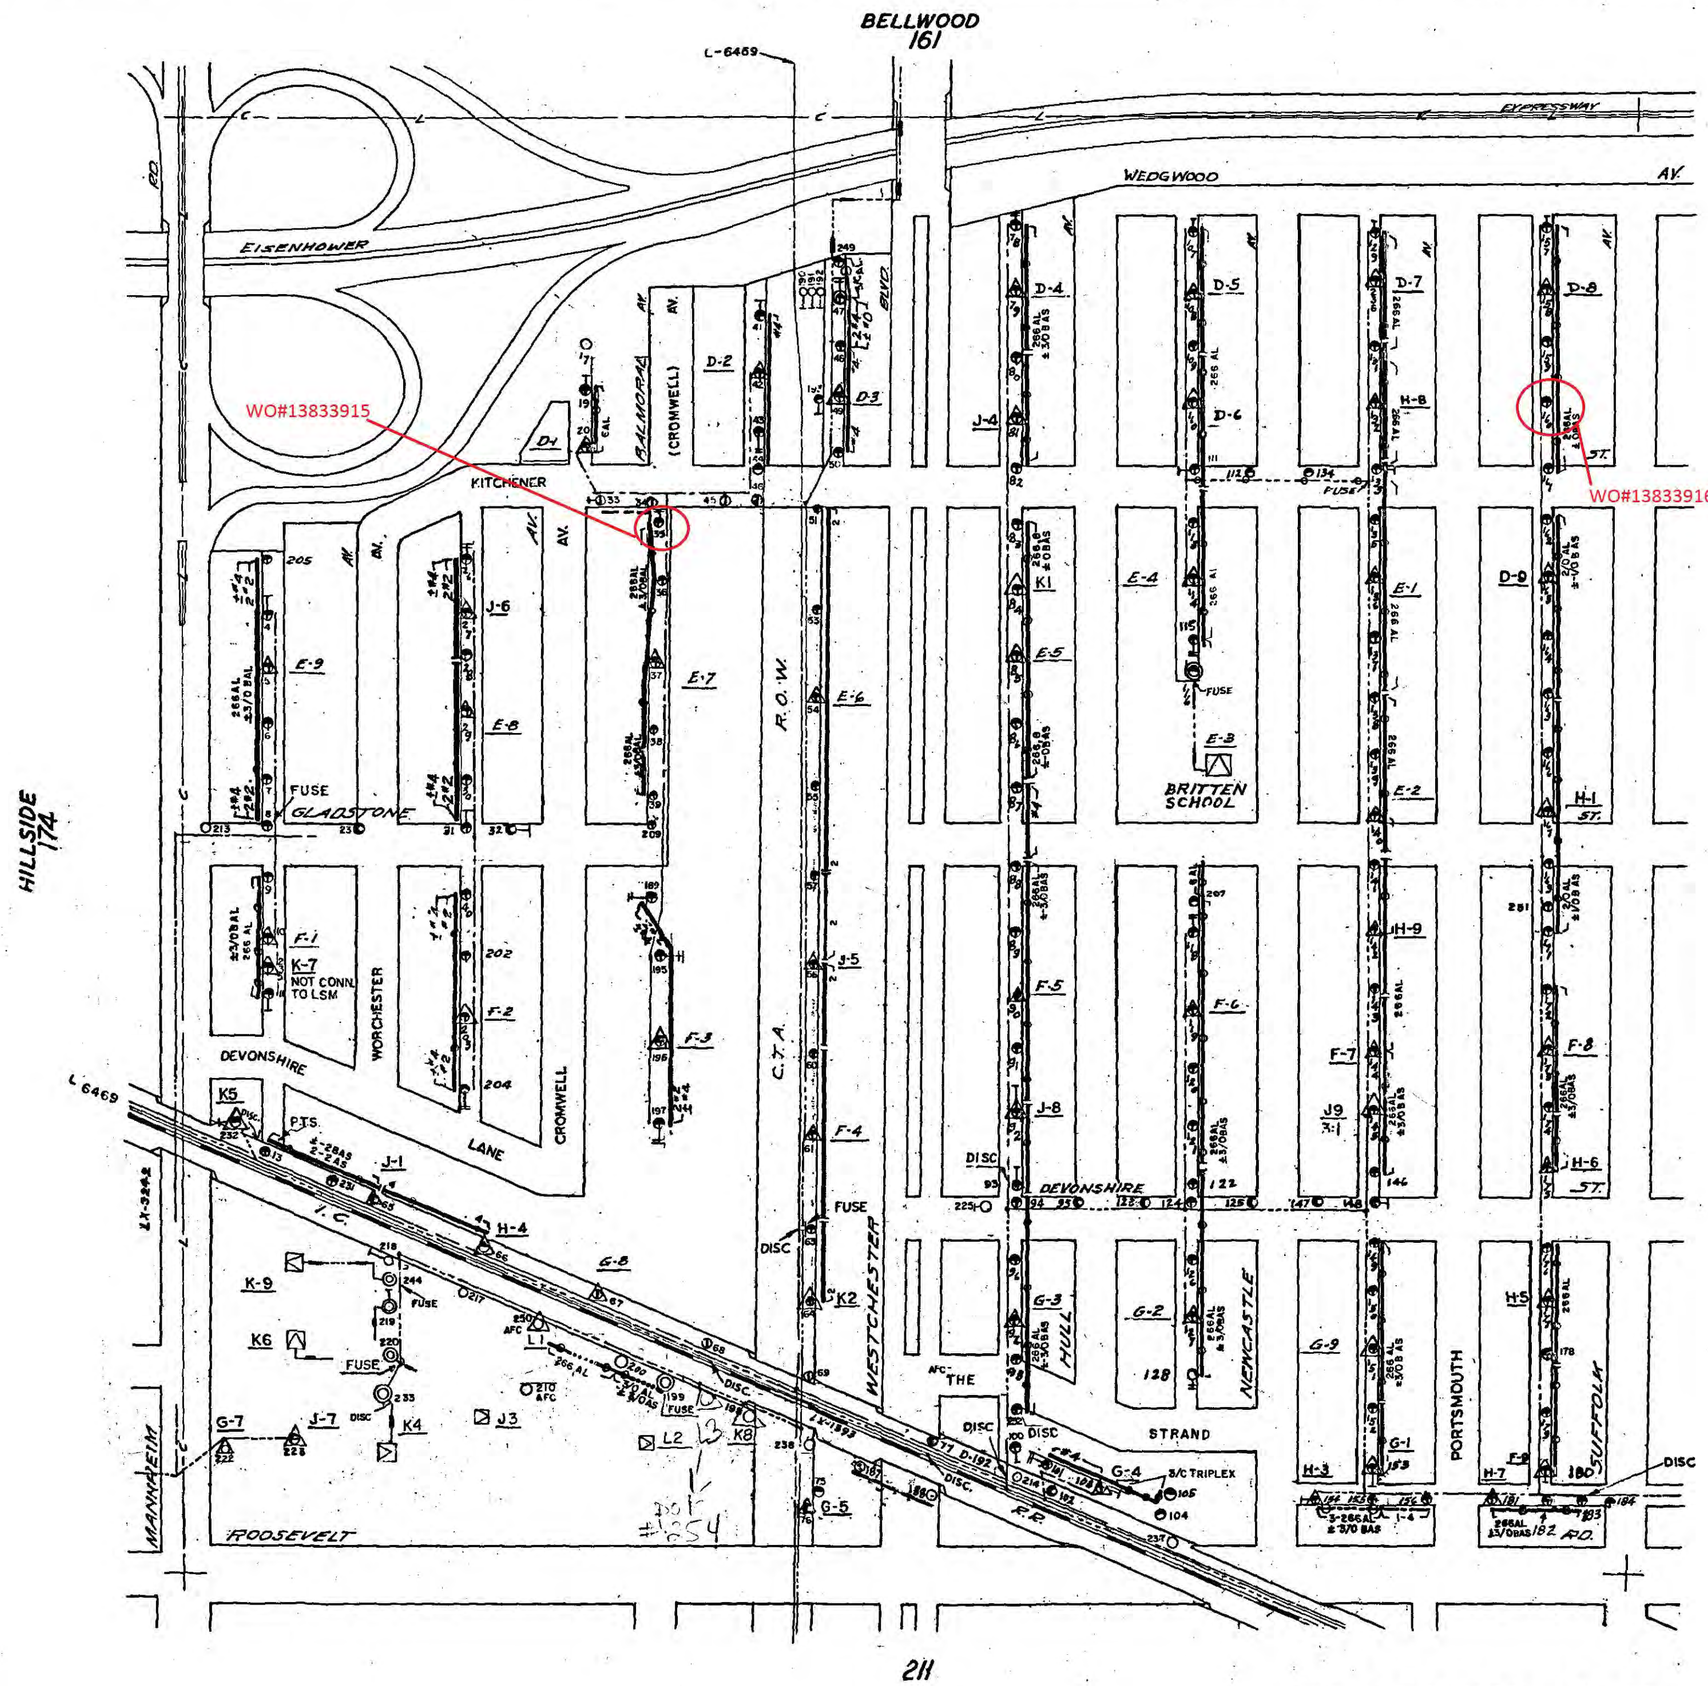

WARNING
OTHER PIPE LINES IN THIS Q.S. SEE PIPE LINE PLAT BOOK

LAST TRANSFORMER LOC. NO. ISSUED	
K-9 TBD	
L-1 C.P.	
L-2 C.P.	

OVERHEAD

DRAWN 3-24-30 SCALE 1" = 200'
REVISED 4/20/83
PROVISO TWP.
WESTCHESTER
COOK CTY.

456163

C.E. Co. 80-4170(5) 7-65

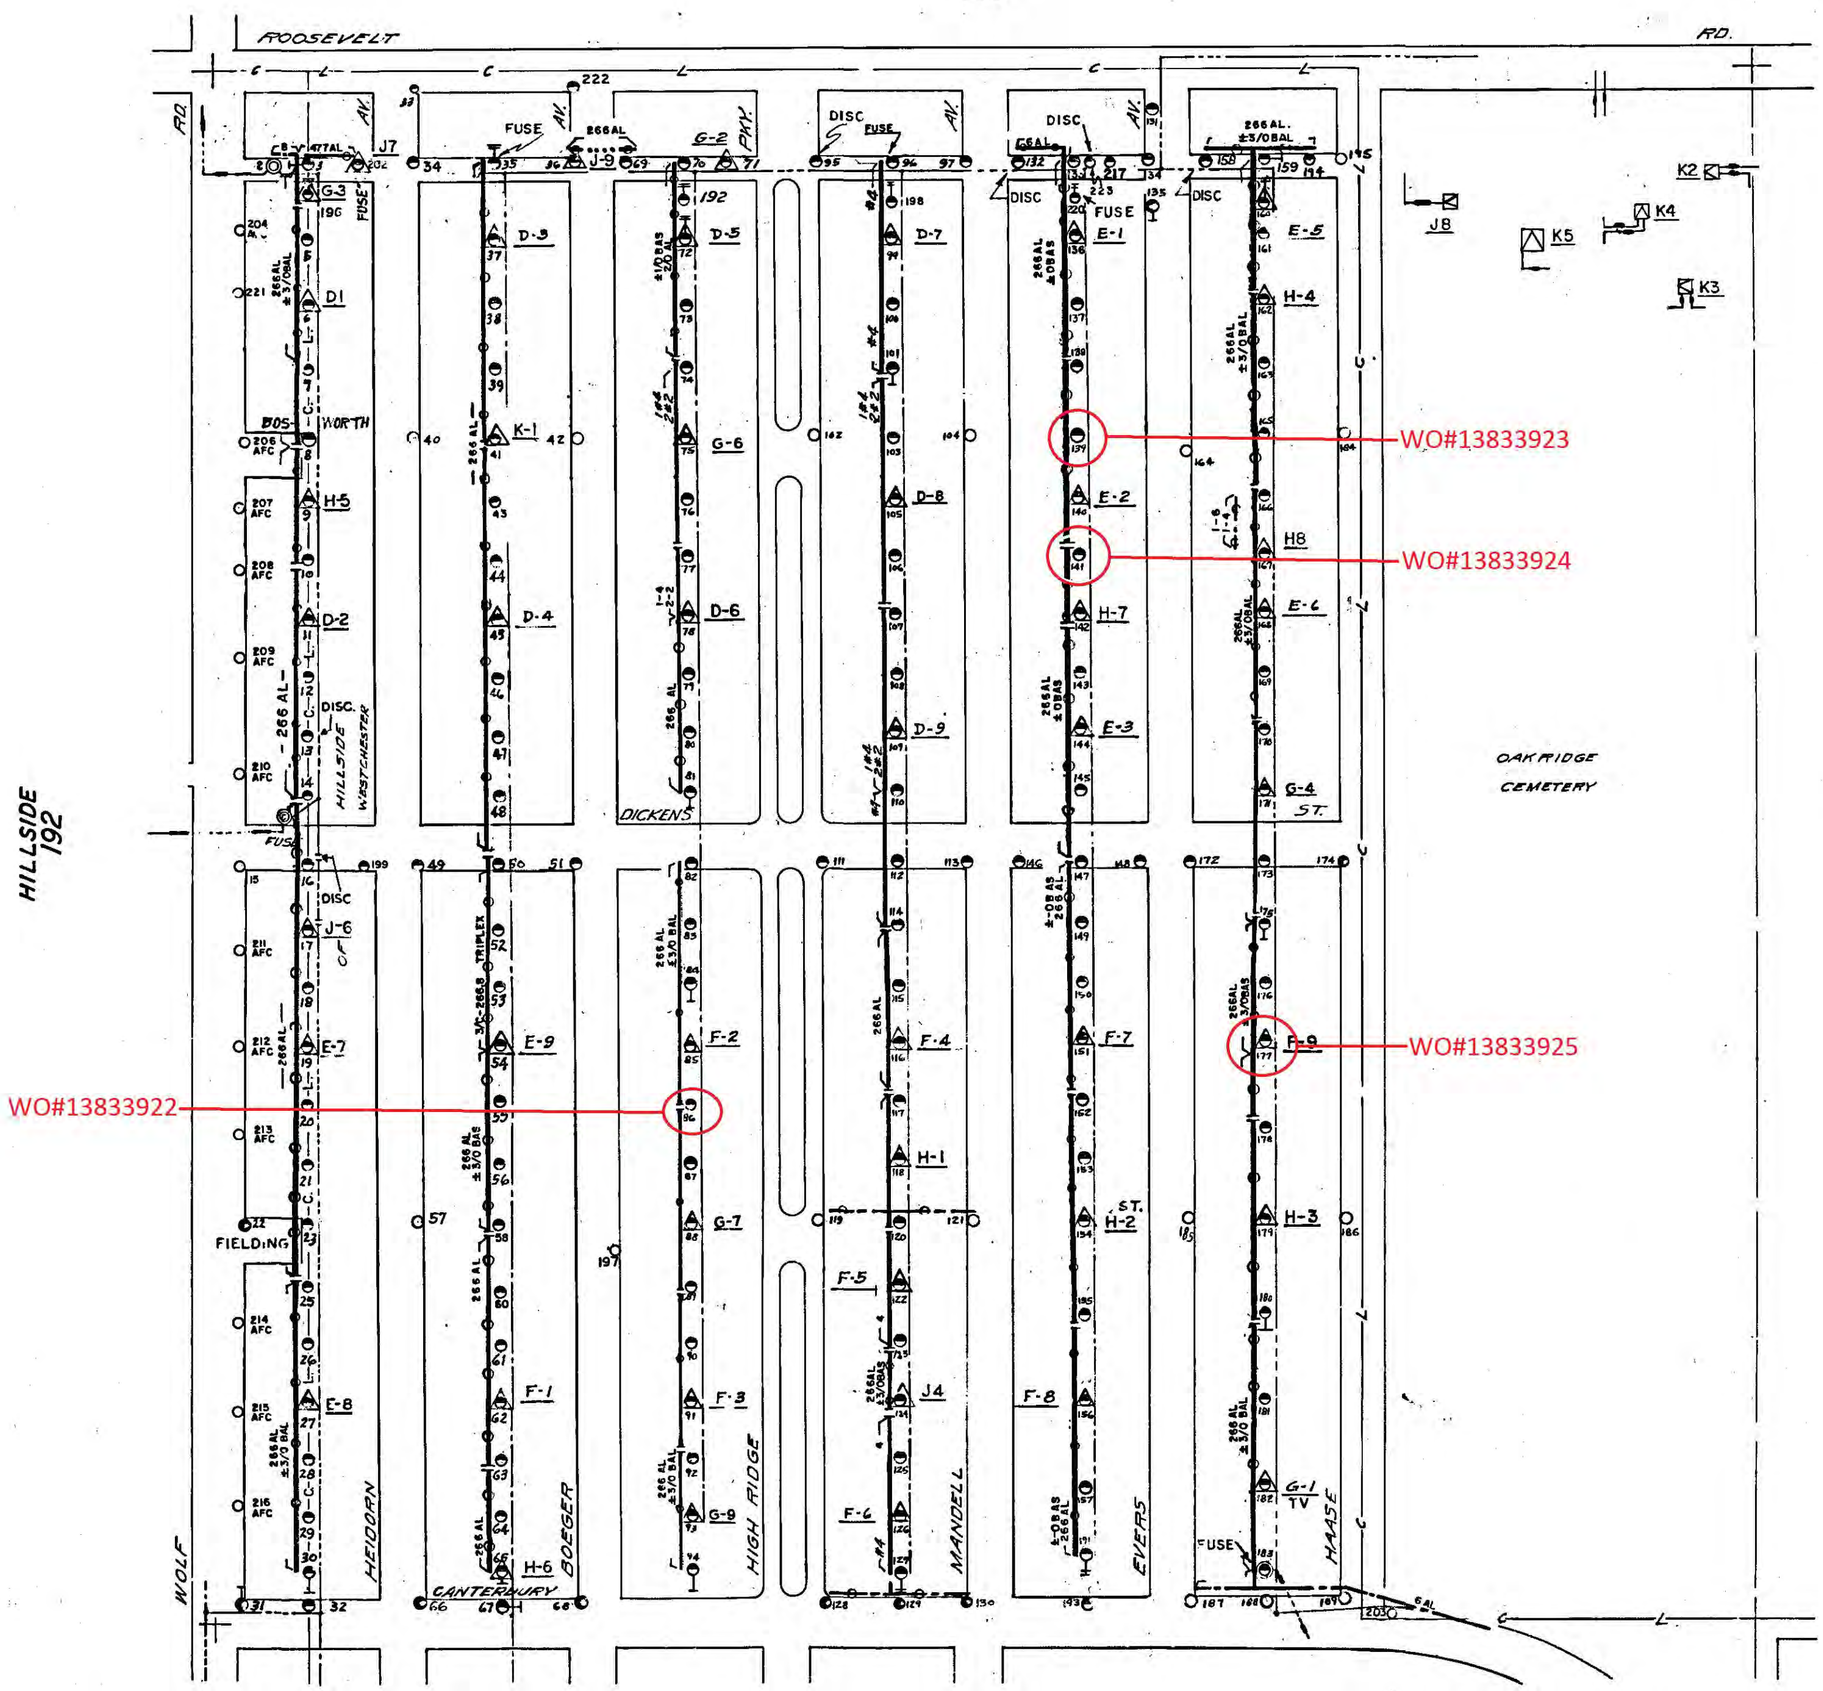

LAST TRANSFORMER LOC. NO. ISSUED	
K-5 JA	

OVERHEAD	
DRAWN 3-8-30	SCALE 1" = 200'
REVISED 7-2-91	
PROVISO	TWP.
WESTCHESTER	
COOK	CTY.
456201	

SEE AREA MAP 456-3C

C E Co 86 4170(5) 3 85

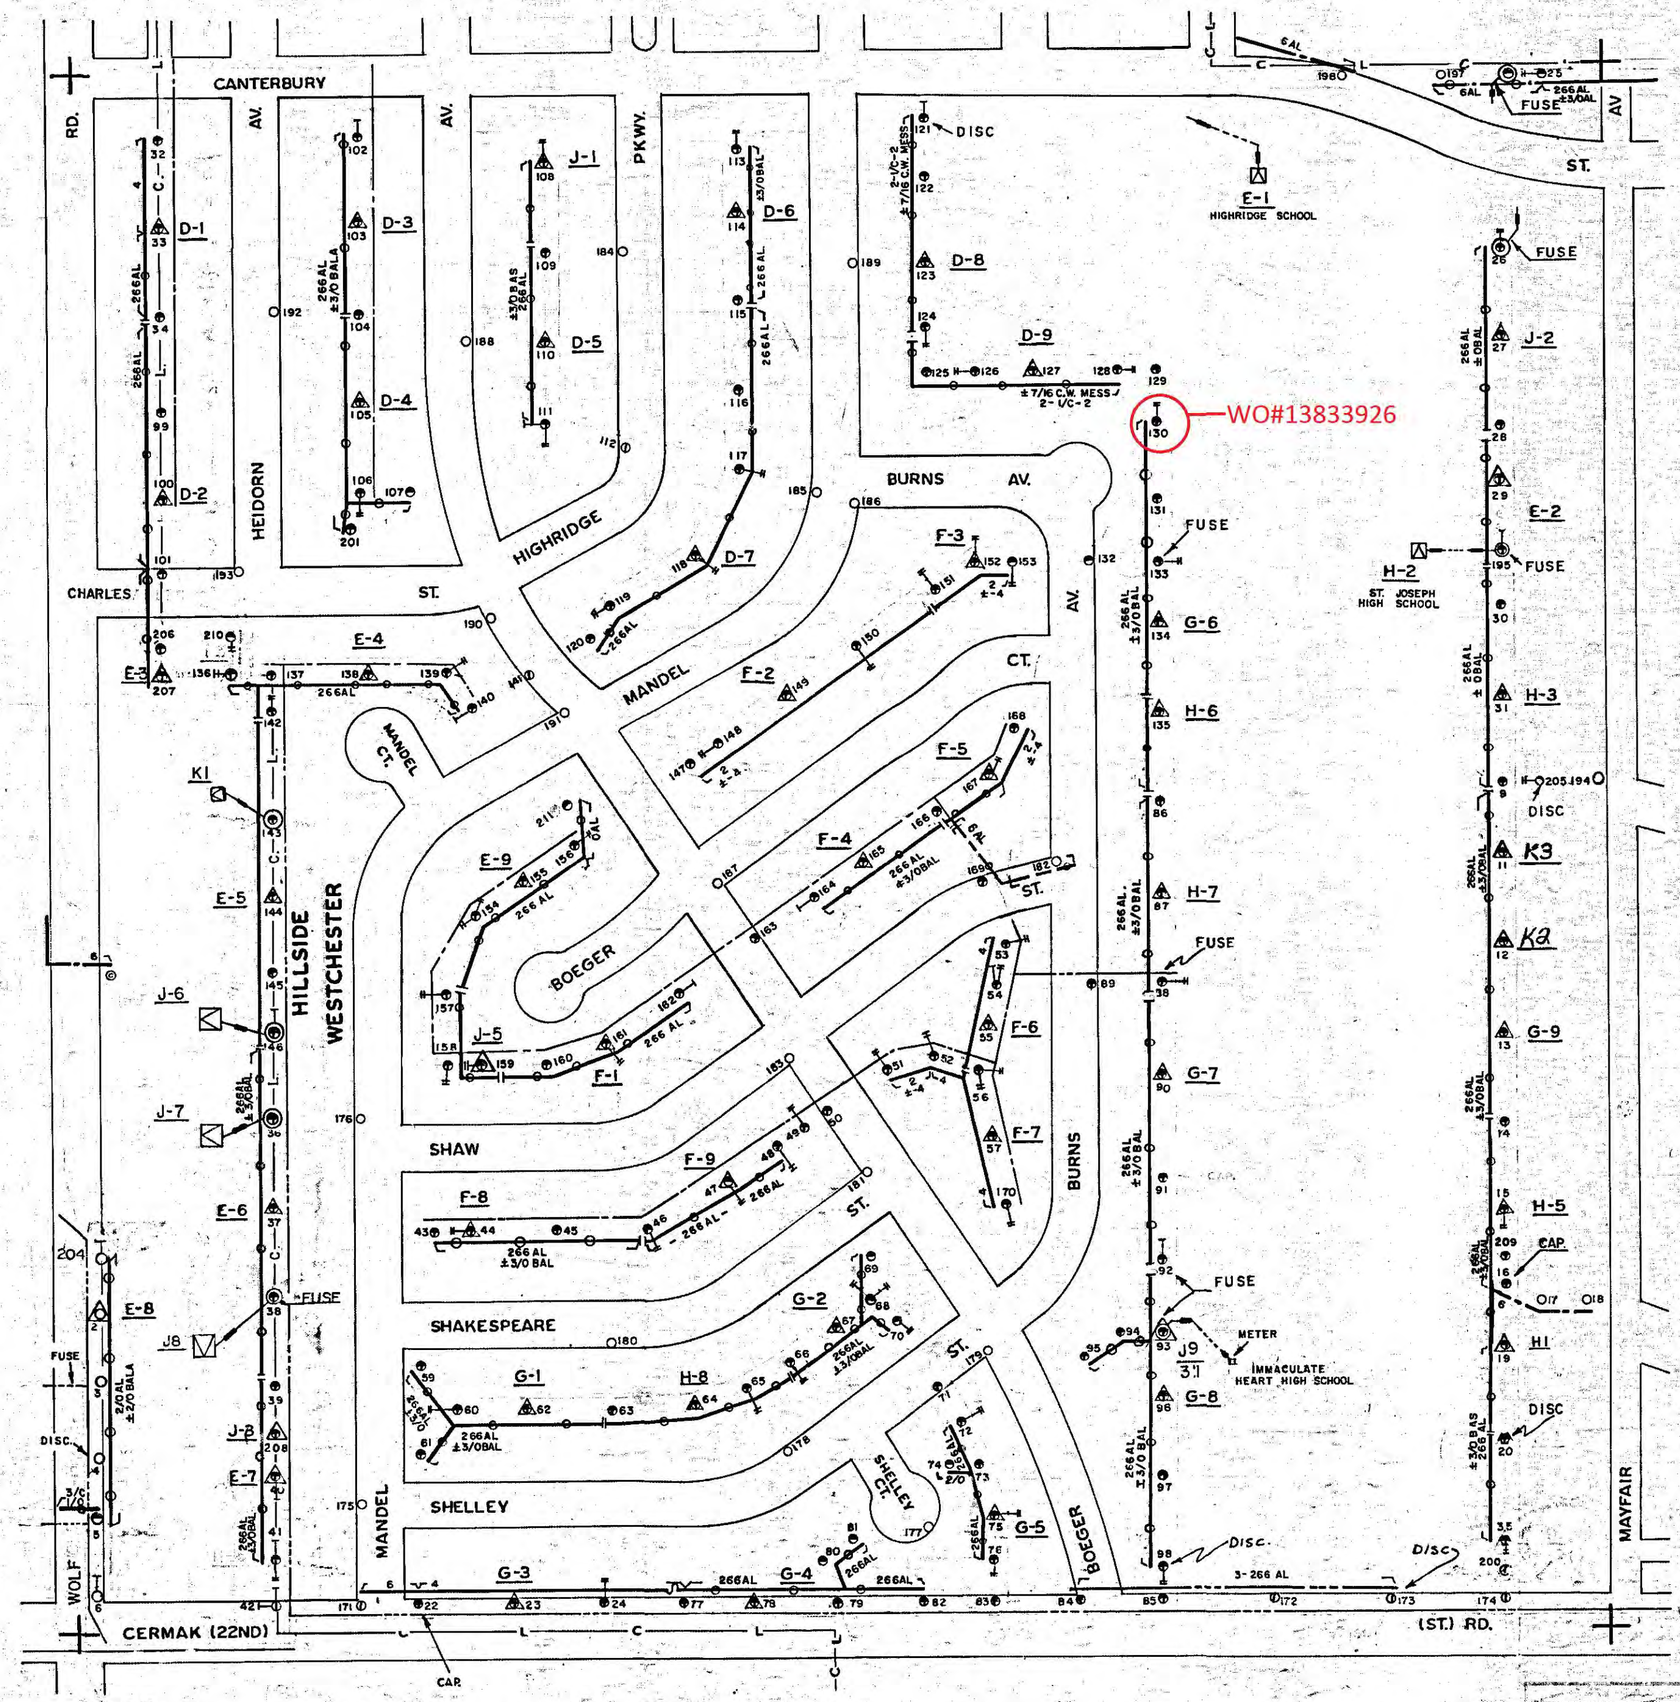

LAST TRANSFORMER LOC. NO.	ISSUED
H-7 J.L.D.	J8-GPS.
H-8 F.E.K.	J-9 A.M.C
H-9 F.E.K.	K1 KJJ
J-1 C.E.M.	
J-2 PLAMBECK	
J-3 C.E.M.	
J-4 [illegible]	
J5 Planned	
J6 GPS	
17 [illegible]	

DRAWN 4-18-67 SCALE 1" = 200'
4-22-93

WESTCHESTER

PROVISO TOWNSHIP
COOK COUNTY

456203

456-3C

C. E. Co. 86-4087(S) 2-63

PROVISO TWP.
202

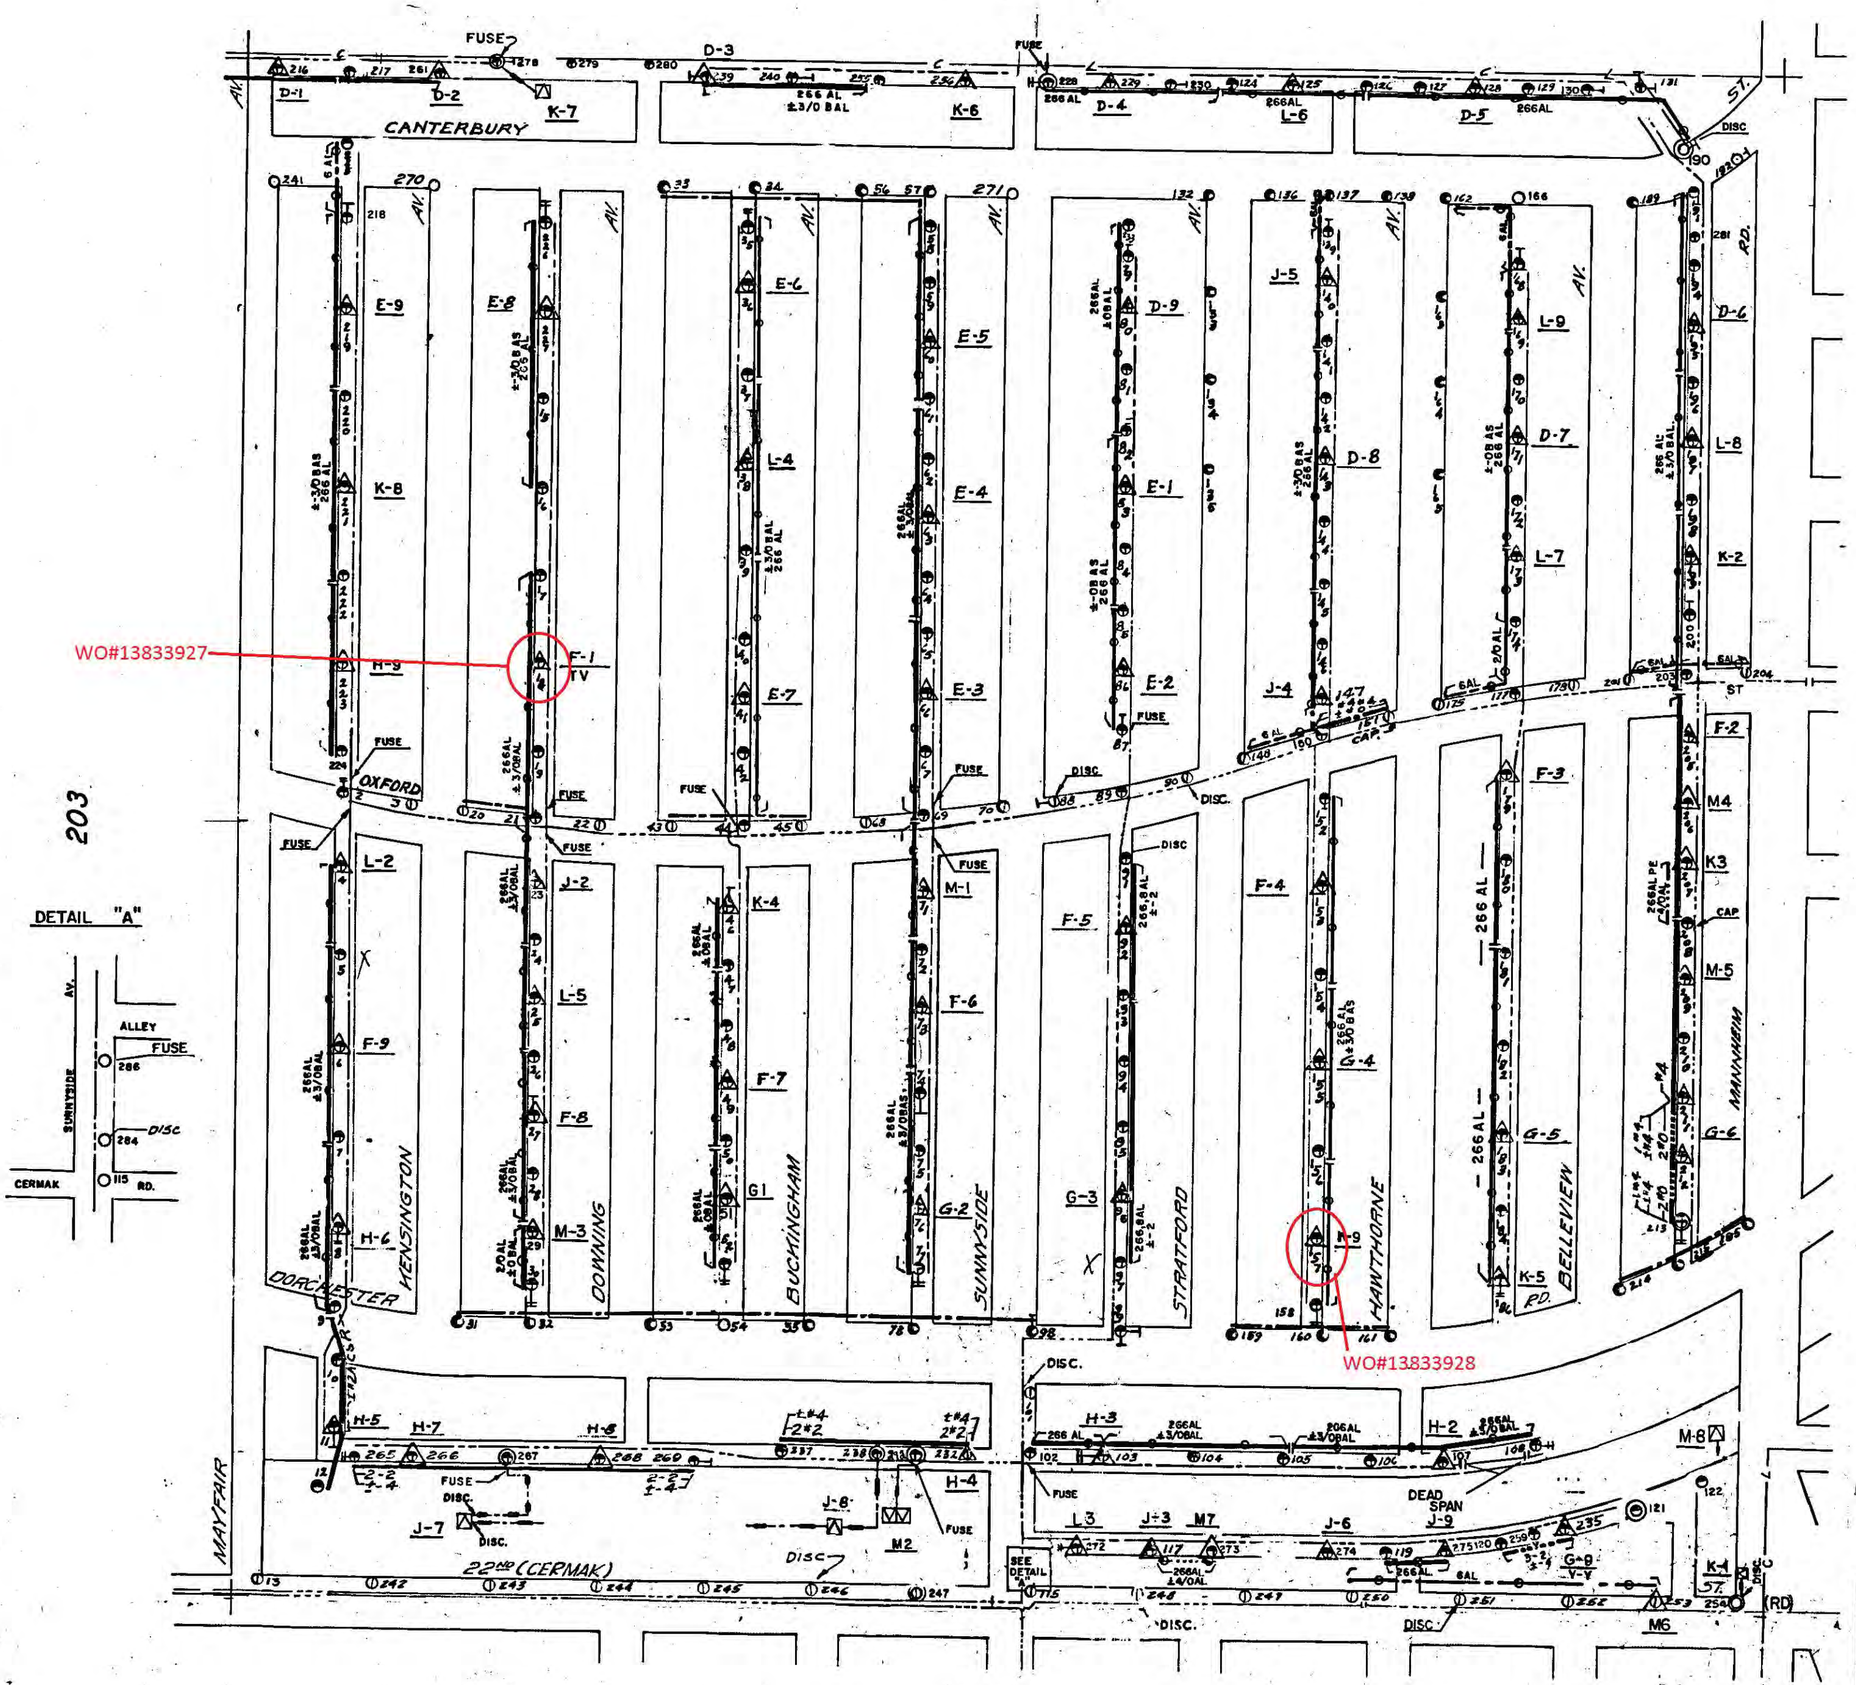

LAST TRANSFORMER		
LOC.	NO.	ISSUED
M7	J.A.	
M8	J.A.	

OVERHEAD

DRAWN 3-10-30 SCALE 1" = 200'

REVISED 1-12-93

PROVISO TWP.

WESTCHESTER

COOK CTY.

456204

456-3D

C E Co 86-4170(5) 3-65

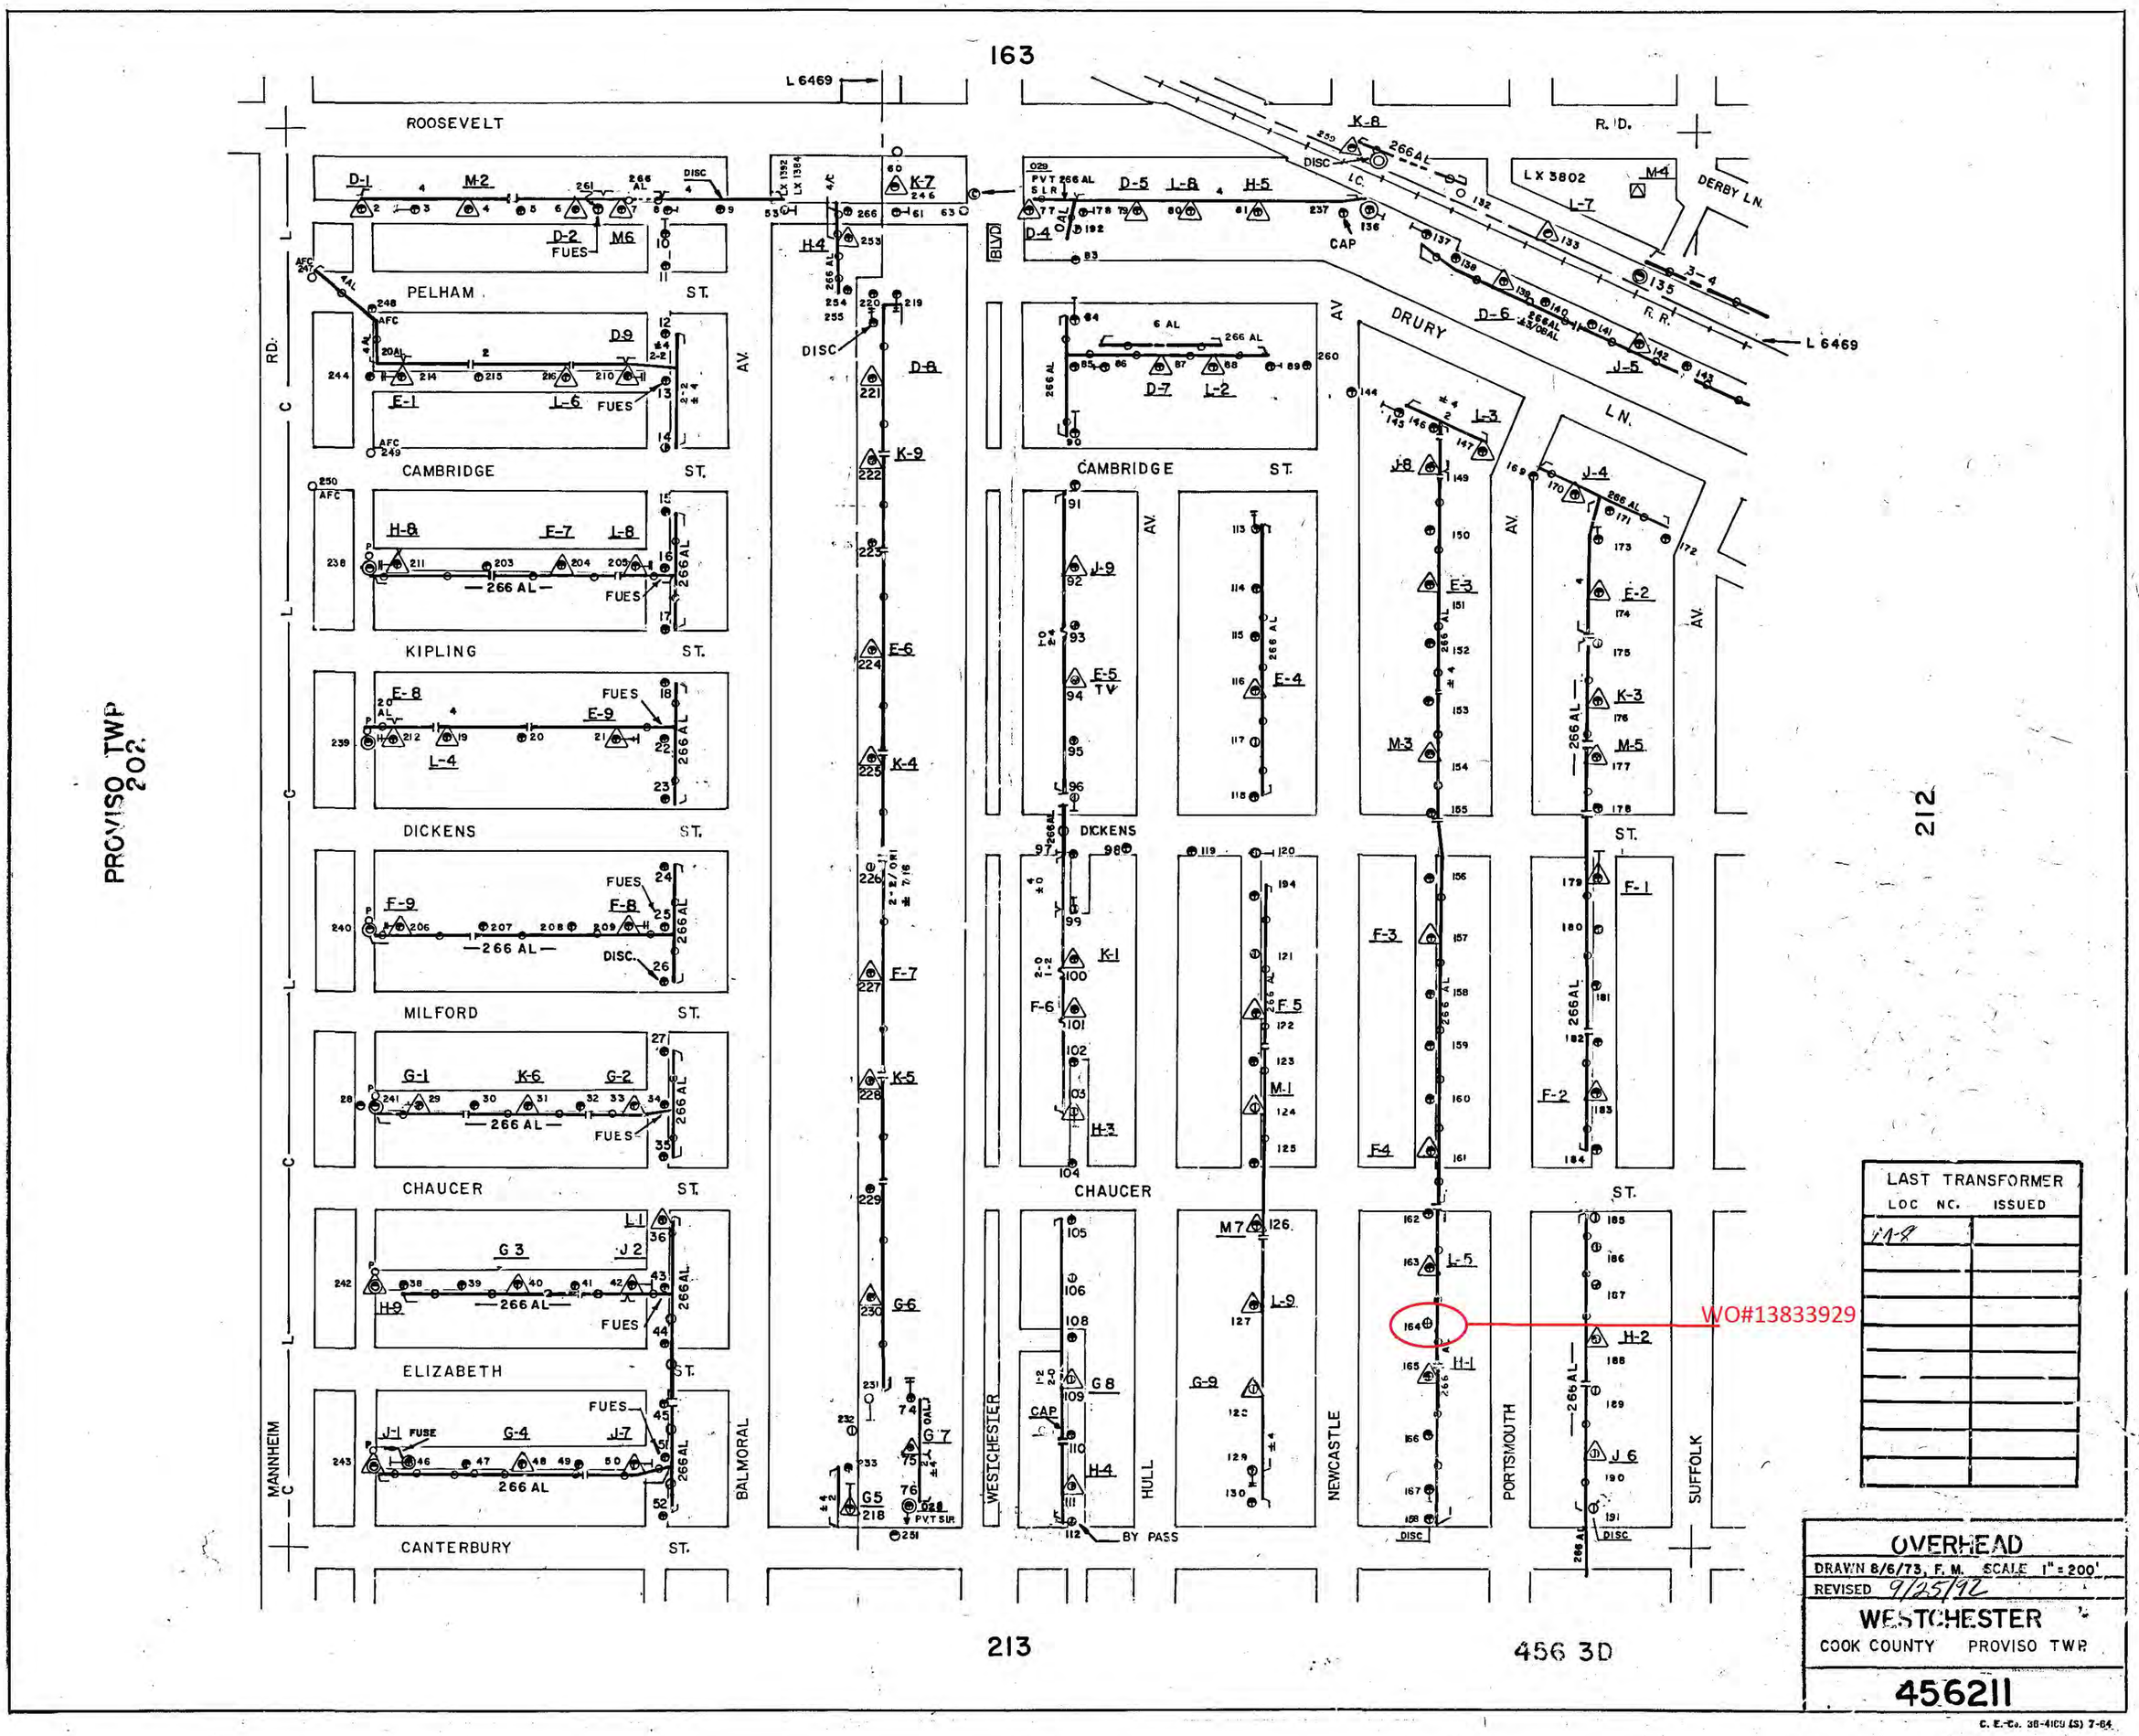
163
ROOSEVELT
R. D.
PELHAM ST.
CAMBRIDGE ST.
KIPLING ST.
DICKENS ST.
MILFORD ST.
CHAUCER ST.
ELIZABETH ST.
CANTERBURY ST.
MANNHEIM RD.
BALMORAL AV.
WESTCHESTER
HULL
NEWCASTLE
PORTSMOUTH
SUFFOLK
DRURY LN.
DERBY LN.
LX 3802
L 6469
BLVD
BY PASS
WO#13833929
PROVISO TWP
202
212
213
456 3D
LAST TRANSFORMER
LOC NO. ISSUED
OVERHEAD
DRAWN 8/6/73, F. M. SCALE 1" = 200'
REVISED 9/25/92
WESTCHESTER
COOK COUNTY PROVISO TWP
456211
C. E.-Co. 38-4109 (S) 7-64

WESTCHESTER — BROADVIEW

164

ROOSEVELT RD.

DERBY

ADDISON

DRURY LANE

DICKENS ST.

CHAUCER

CANTERBURY

SUFFOLK

NORFOLK

MANCHESTER

BRISTOL

GARDNER (PUSHECK)

BRISTOL AV.

25 TH

27 TH

16 TH ST.

NATIONAL VAN LINE INC.

D-646 CECO STEEL PROD. CO.

D.C.D-80

D-610 TEMPLETON KENLY & CO.

WO#13833931

WO#13833930

211

221

214

WESTCHESTER — BROADVIEW

456-3D

LAST TRANSFORMER	
LOC. No.	ISSUED
K-7 GCW	L8 CW
K-6 GCW	L9 DG
K-9 GCJ	M1 CW
L-1 RTZ	M-2 PH
L2 DCN	M-3 JC
L3 [illegible]	M-4 DH
L4 [illegible]	M-5 KJ
L5 GMR	M6 PD
L6 EA	M7 JB
L7 JHA	M8 JB
	M9 JB

OVERHEAD

DRAWN 4-10-59 SCALE 1" = 200'

REVISED 1-27-87

BROADVIEW
WESTCHESTER
COOK COUNTY

456212

C. E. Co. 86-987(J)2-50

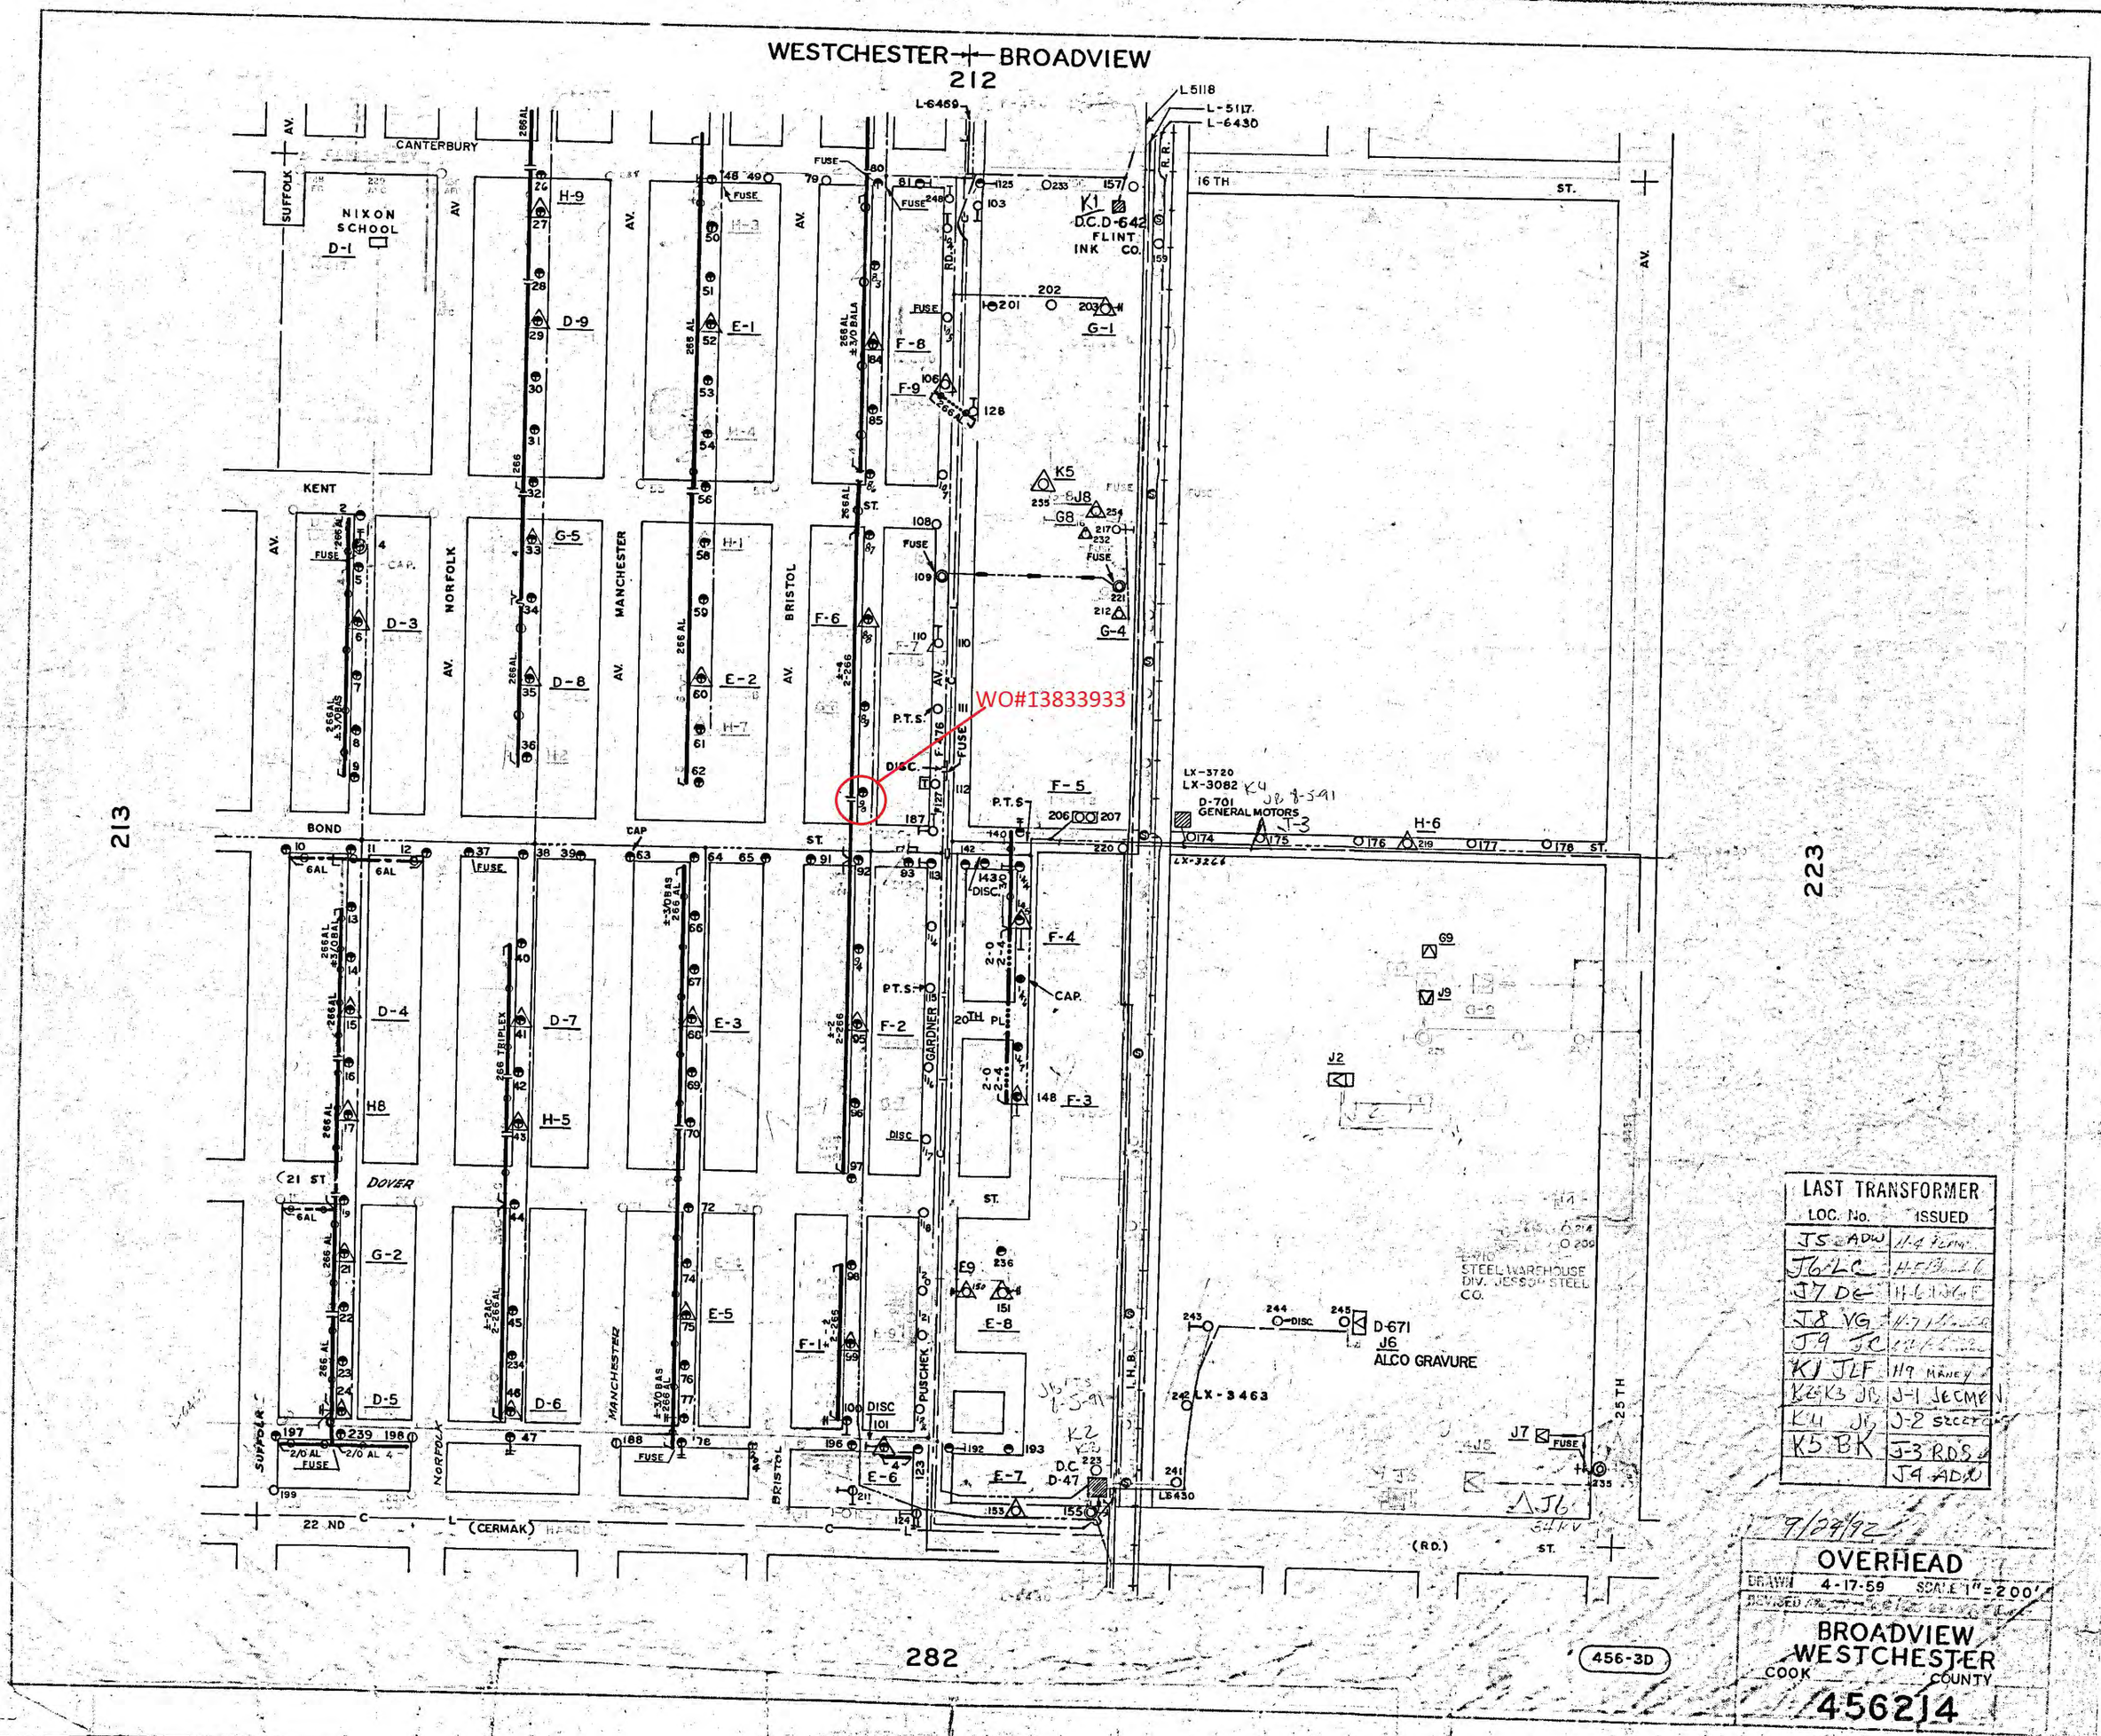

LAST TRANSFORMER	
LOC. No.	ISSUED
J5 ADW	H-4 [illegible]
J6 LC	H-5 [illegible]
J7 DE	H-6 [illegible]
J8 VG	H-7 [illegible]
J9 JC	[illegible]
K1 JLF	H9 MANEY
K2 K3 JB	J-1 JECMEN
K4 JB	J-2 SECCO
K5 BK	J-3 RDS
	J4 ADW

9/24/92

OVERHEAD

DRAWN 4-17-59 SCALE 1" = 200'

REVISED

BROADVIEW
WESTCHESTER
COOK COUNTY

456214

Work Order #13833915

735 Kitchner, Westchester, IL

Work Order #13833916

716 Suffolk, Westchester, IL

Work Order #13833922
1440 Highbridge, Westchester, IL

Work Order #13833923
1312 Evans, Westchester, IL

Work Order #13833924
1312 Evans, Westchester, IL

Work Order #13833925
1431 Evans, Westchester, IL

Work Order #13833926
1645 Burns Avenue, Westchester, IL

Work Order #13833927
1817 Kensington, Westchester, IL
03/07/2016 14:12

Work Order #13833928
1946 Hawthorne, Westchester, IL
03/07/2016 14:25

Work Order #13833929
1518 Portsmouth, Westchester, IL

03/08/2016 13:35
Work Order #13833930
1443 Suffolk, Westchester, IL

Work Order #13833931
1401 Dickens, Westchester, IL

Work Order #13833932
2525 Gardner, Westchester, IL

Work Order #13833933
1857 Bond Street, Westchester, IL